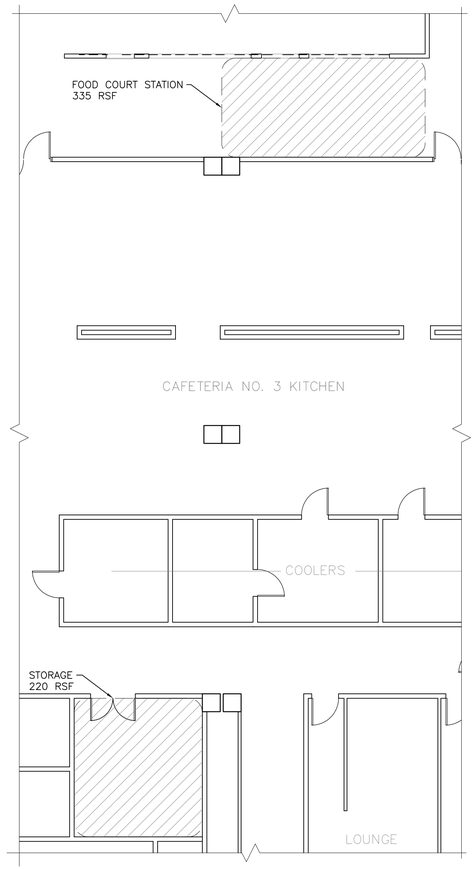

1 EXISTING CONDITIONS
SCALE: 1/8" = 1'-0"

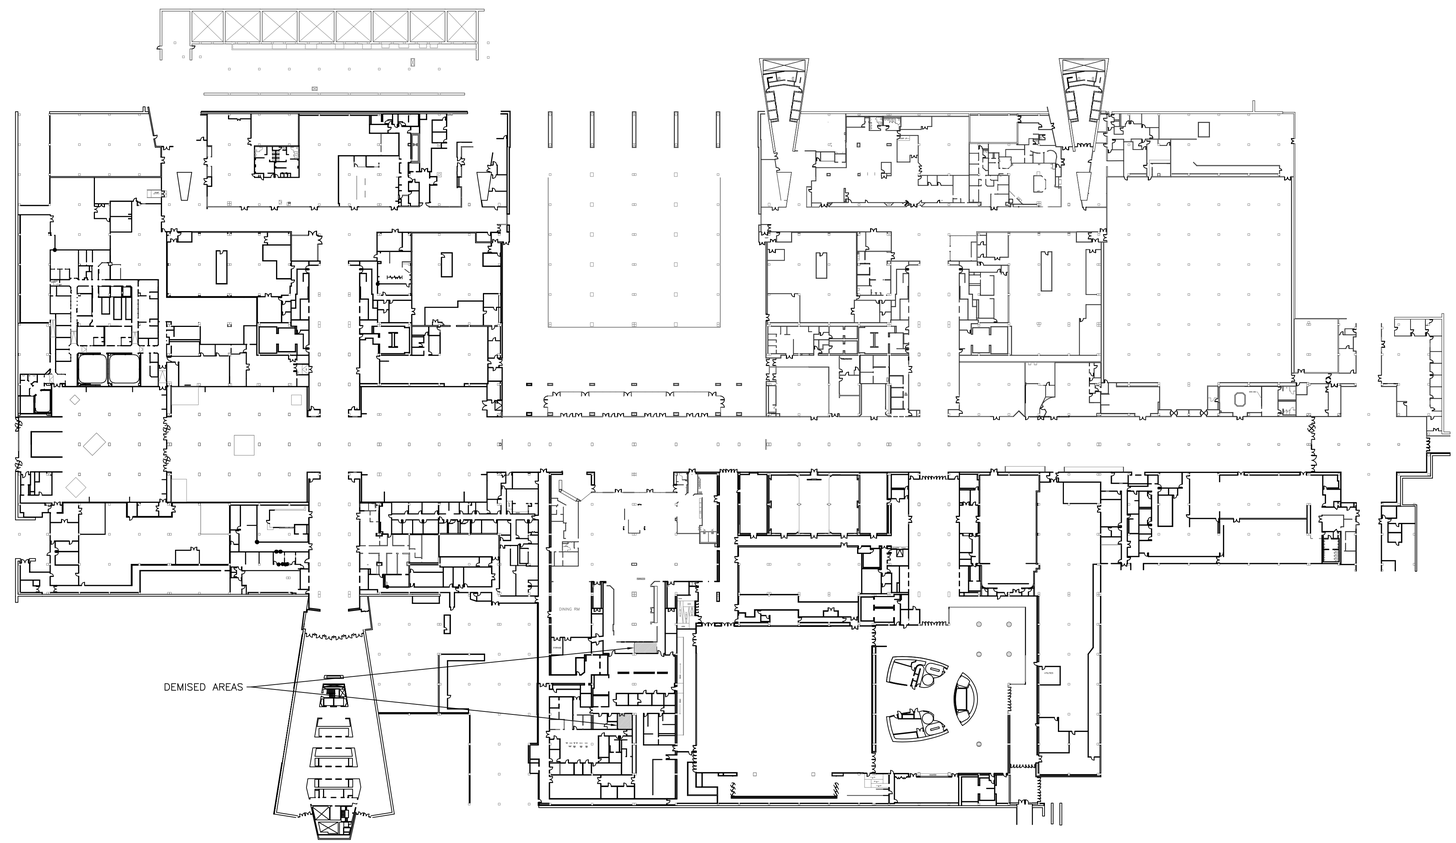

KEY PLAN – CONCOURSE 133' LEVEL, EMPIRE STATE PLAZA

LEGEND

DEMISED AREA

NEW YORK STATE OF OPPORTUNITY. Office of General Services

ASSET MANAGEMENT & PLANNING

CONSULTANT

ENERGY CODE NOTE:

TO THE BEST OF THE ARCHITECT'S/ENGINEER'S KNOWLEDGE, BELIEF AND PROFESSIONAL JUDGEMENT, THESE PLANS AND/OR SPECIFICATIONS ARE IN COMPLIANCE WITH THE 2020 ENERGY CONSERVATION CONSTRUCTION CODE OF NEW YORK STATE.

UNIFORM CODE NOTE:

TO THE BEST OF THE REGISTERED DESIGN PROFESSIONAL'S KNOWLEDGE, BELIEF AND PROFESSIONAL JUDGEMENT, THESE PLANS AND/OR SPECIFICATIONS ARE IN COMPLIANCE WITH THE 2020 UNIFORM CODE.

WARNING:
THE ALTERATION OF THIS MATERIAL IN ANY WAY, UNLESS DONE UNDER THE DIRECTION OF A COMPARABLE PROFESSIONAL, I.E. ARCHITECT FOR AN ARCHITECT, ENGINEER FOR AN ENGINEER OR LANDSCAPE ARCHITECT FOR A LANDSCAPE ARCHITECT, IS A VIOLATION OF THE NEW YORK STATE EDUCATION LAW AND/OR REGULATIONS AND IS A CLASS 'A' MISDEMEANOR.

CONTRACT:
LEASE EXHIBIT

TITLE:
REQUEST FOR INFORMATION

LOCATION:
EMPIRE STATE PLAZA
CONCOURSE – 133' LEVEL
ALBANY, NY

CLIENT:
RFI SPACE

DRAWING NUMBER:
CONCOURSE–23662013–VACANT

REVISION	DATE	DESCRIPTION
0	08/23/2023	EXISTING CONDITIONS

PROJECT NUMBER:	SFS 24546
SPACE PLANNER	MASB
DESIGNER:	----
DRAWN BY:	----
APPROVED BY:	----

SHEET TITLE:
EXHIBIT PLAN

EXHIBIT

Aug. 23,2023 – 10:05am
V:\StateOfficeBuildings\OWARESP\Platform\Projects\Bombers RFI Exhibit\DWGS\Bombers RFI Exhibit.dwg
36x24 PLOT SHEET